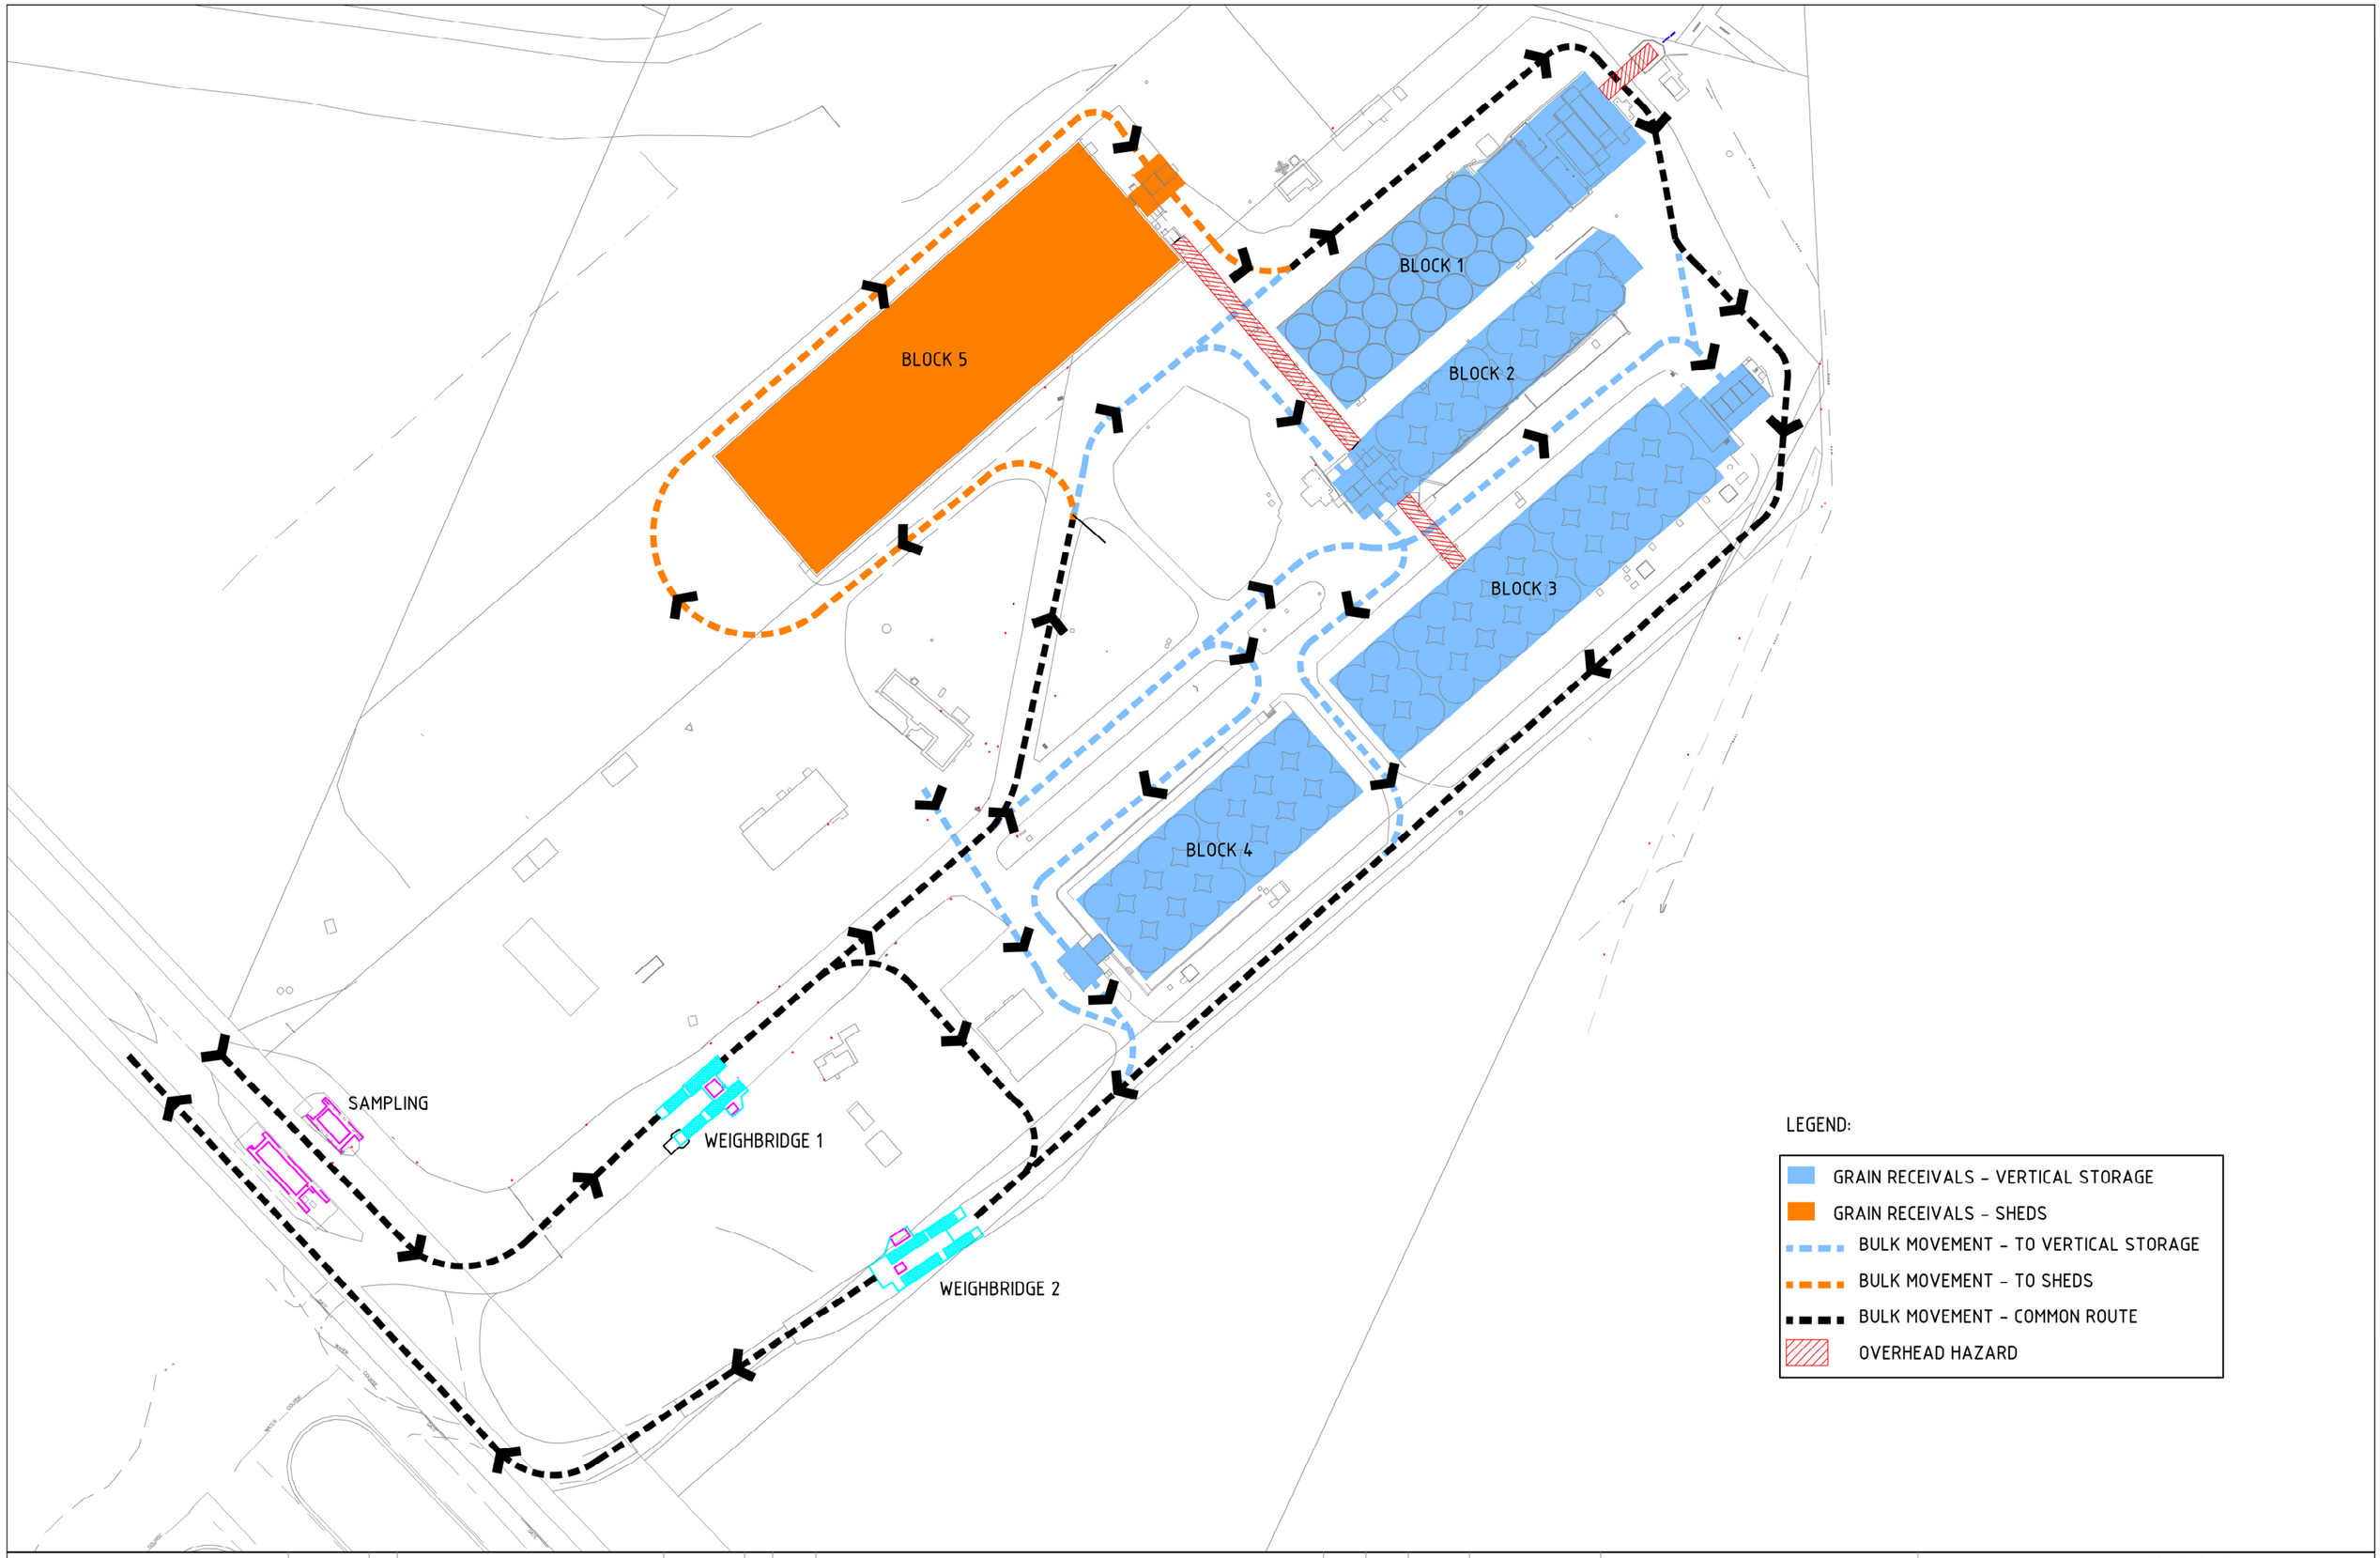

DRAWING TITLE	DWG. NO	ISSUE	DRAWING TITLE	DWG. NO	ISSUE
REFERENCE DRAWINGS			REFERENCE DRAWINGS		

ISSUE	REVISION	BY	AUTH	DATE
C	TITLE SHEET UPDATED	TMB		12.04.21
B	OVERHEAD HAZARDS ADDED, TITLE SHEET UPDATED	TMB		31.10.16
A	TRUCK PATH ALTERED	TMB		24.08.11

COPYRIGHT
THIS DRAWING SHALL NOT BE USED FOR MANUFACTURE, PRODUCTION, PROCUREMENT OR BE COPIED WITHOUT THE WRITTEN PERMISSION OF VITERRA

VITERRA THE AGRICULTURE NETWORK
Level 1, 186 Greenhill Road Parkside SA 5063
Phone; (08) 8304 5000
www.viterra.com.au

VITERRA TERMINAL STORAGE
ARDROSSAN
TRAFFIC MANAGEMENT PLAN

DATE	08/08/11	DRN	TMB	PROJ APP	DRAWING No
SCALE	NTS	JOB No			P-ARD-0024

VITERRA MAINTENANCE & ENGINEERING SERVICES - Ph: 8304 5000 ISSUE C B1